There may be deviations in the technical specifications and/or fittings.

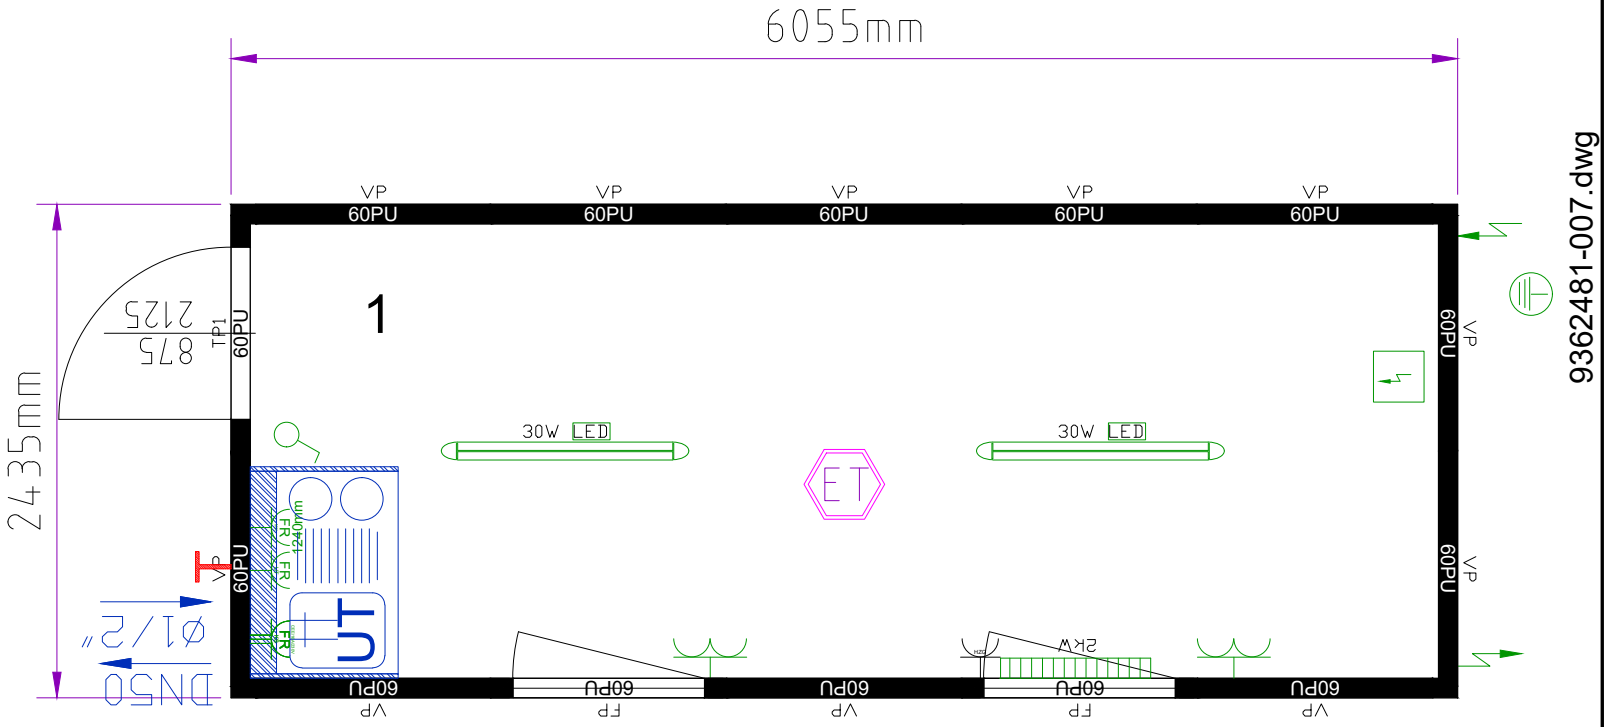

Modular building consisting of:

cabins: 1x20'

internal height: 2350 mm

colour: R: RAL 5010 P: RAL 5010

General

Internal finish: white neutralised

Electrics

flexible cable system

Floor assembly

Forklift pocket distance: 2050mm

Floor insulation: 60 mm mineral wool

ET Eternal flooring

Roof assembly

Roof insulation: 100 mm mineral wool

panels

PU-panels (60 mm)

window

floor to window frame height: 870mm

Gas filled window

Miscellaneous

electric: NL (400V/32A/5 poles)

Sijperda verhuur